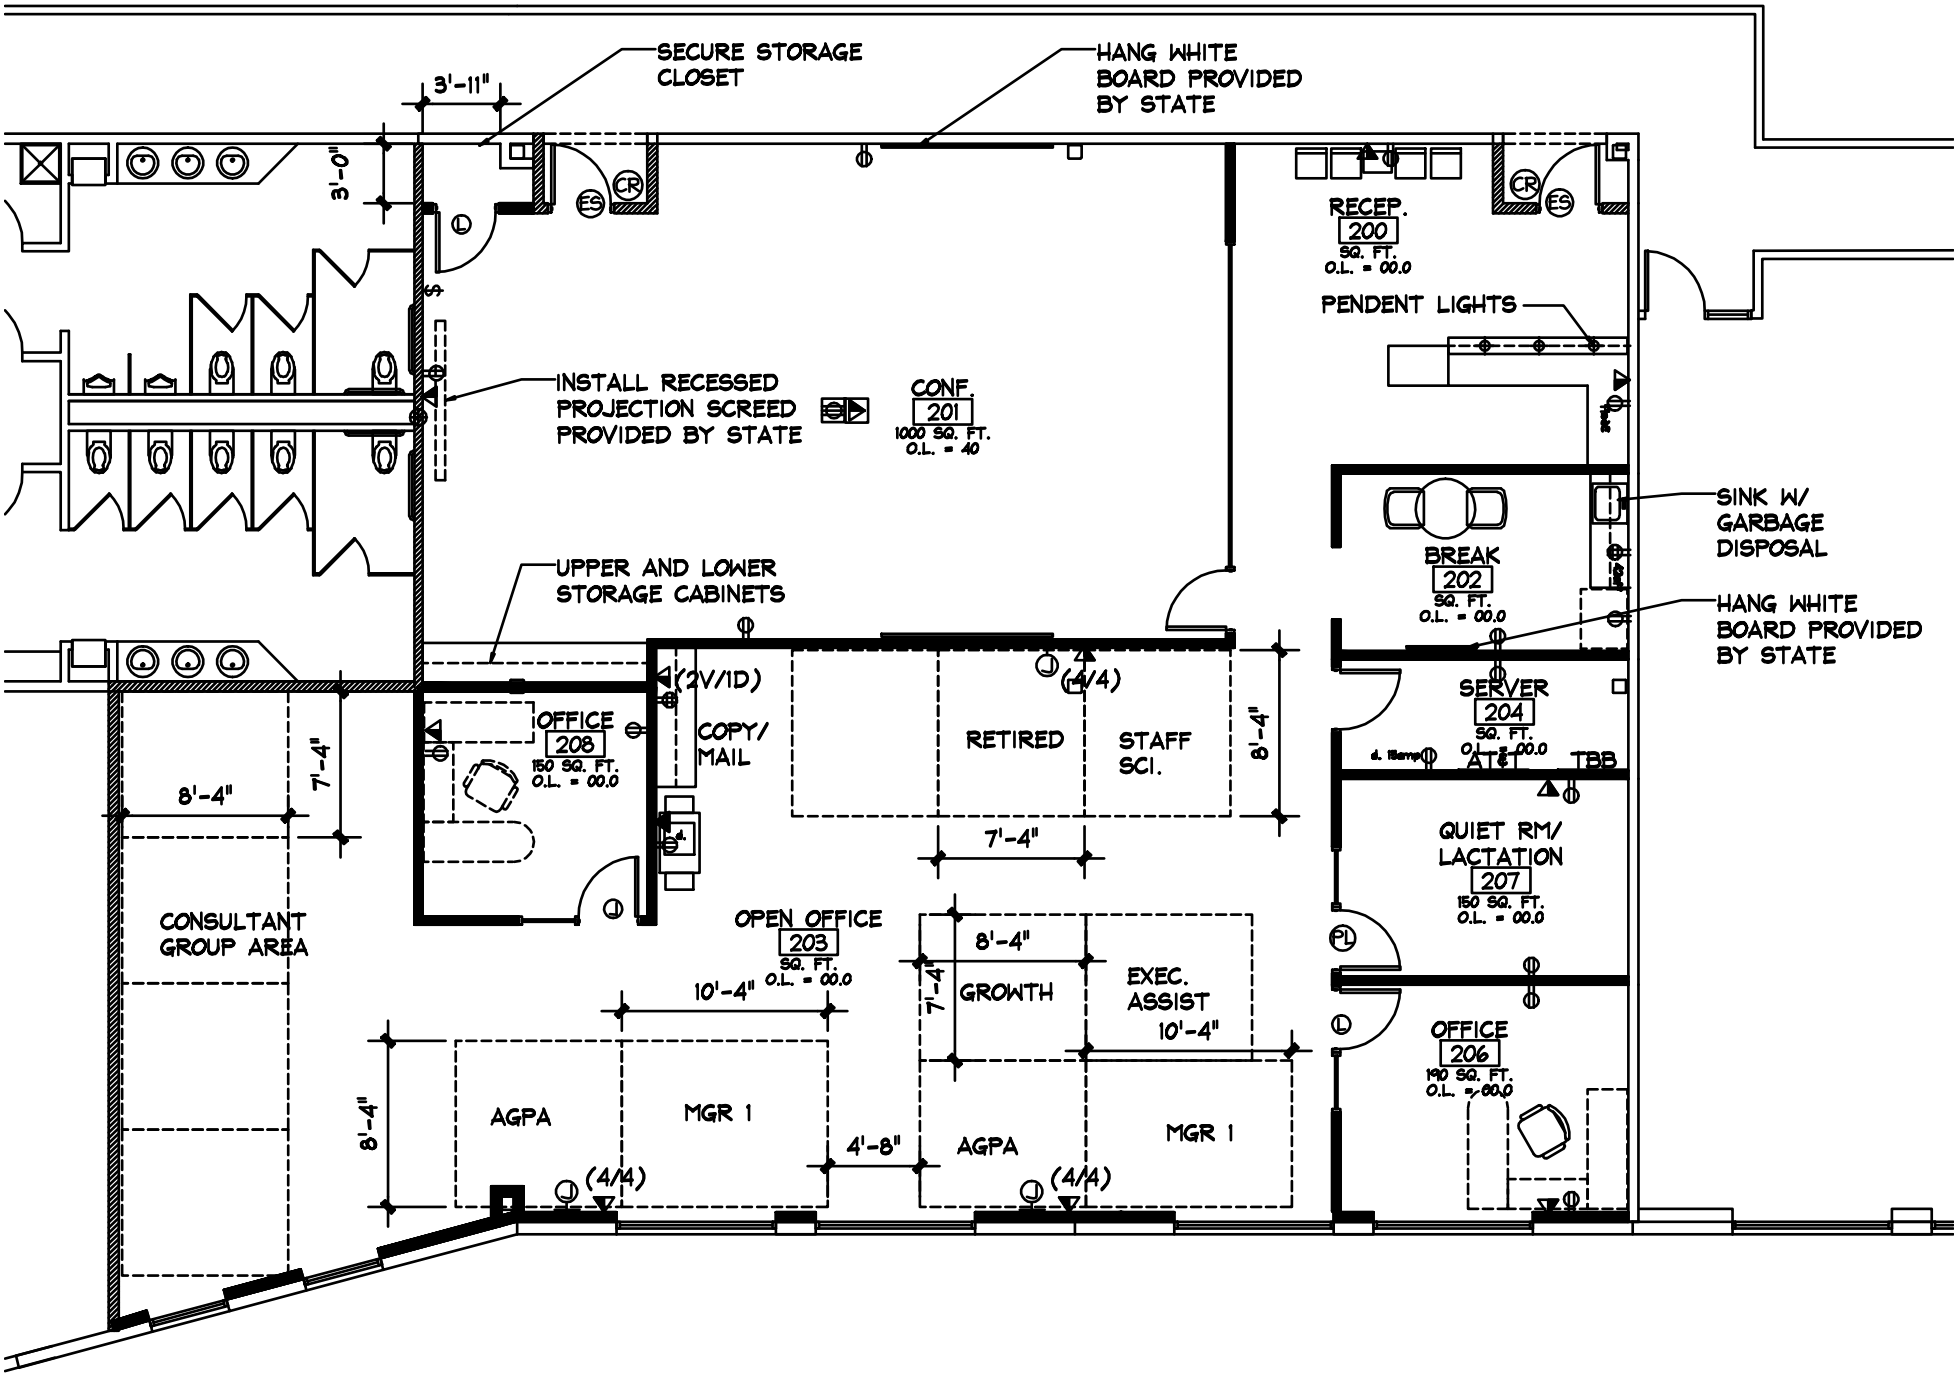
SECURE STORAGE CLOSET
HANG WHITE BOARD PROVIDED BY STATE
3'-11"
3'-0"
CR
ES
RECEP.
200
SQ. FT.
O.L. = 00.0
PENDENT LIGHTS
INSTALL RECESSED PROJECTION SCREED PROVIDED BY STATE
CONF.
201
1000 SQ. FT.
O.L. = 40
SINK W/ GARBAGE DISPOSAL
BREAK
202
SQ. FT.
O.L. = 00.0
UPPER AND LOWER STORAGE CABINETS
HANG WHITE BOARD PROVIDED BY STATE
(2V/1D)
(4/4)
OFFICE
208
150 SQ. FT.
O.L. = 00.0
COPY/ MAIL
RETIRED
STAFF SCI.
8'-4"
SERVER
204
SQ. FT.
O.L. = 00.0
AT&T
TBB
7'-4"
8'-4"
7'-4"
QUIET RM/ LACTATION
207
150 SQ. FT.
O.L. = 00.0
CONSULTANT GROUP AREA
OPEN OFFICE
203
SQ. FT.
O.L. = 00.0
8'-4"
7'-4"
GROWTH
EXEC. ASSIST
10'-4"
10'-4"
PL
OFFICE
206
190 SQ. FT.
O.L. = 00.0
8'-4"
AGPA
MGR 1
4'-8"
AGPA
MGR 1
(4/4)
(4/4)